


SOURCE: MOORESTOWN, NJ USGS QUADRANGLE MAP SCALE: 1"=2000'

LOCATION MAP

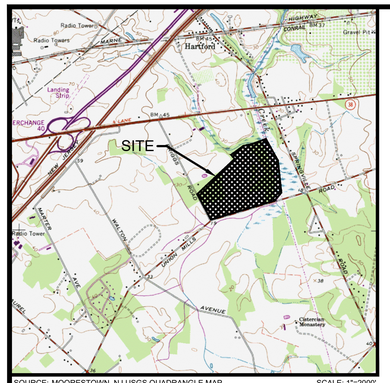


| AREA # | BERM VOLUME (CY) |
|---|---|
| 1 | 1810 |
| 2 | 936 |
| 3 | 1577 |
| 4 | 1491 |
| 5 | 866 |
| 6 | 225 |
| 7 | 783 |
| 8 | 492 |
| TOTAL | 8180 |

LEGEND

EXISTING VEGETATION

PROPOSED VEGETATION PER APPROVED PLANS (SEE NOTE # 1 FOR PLAN INFORMATION)

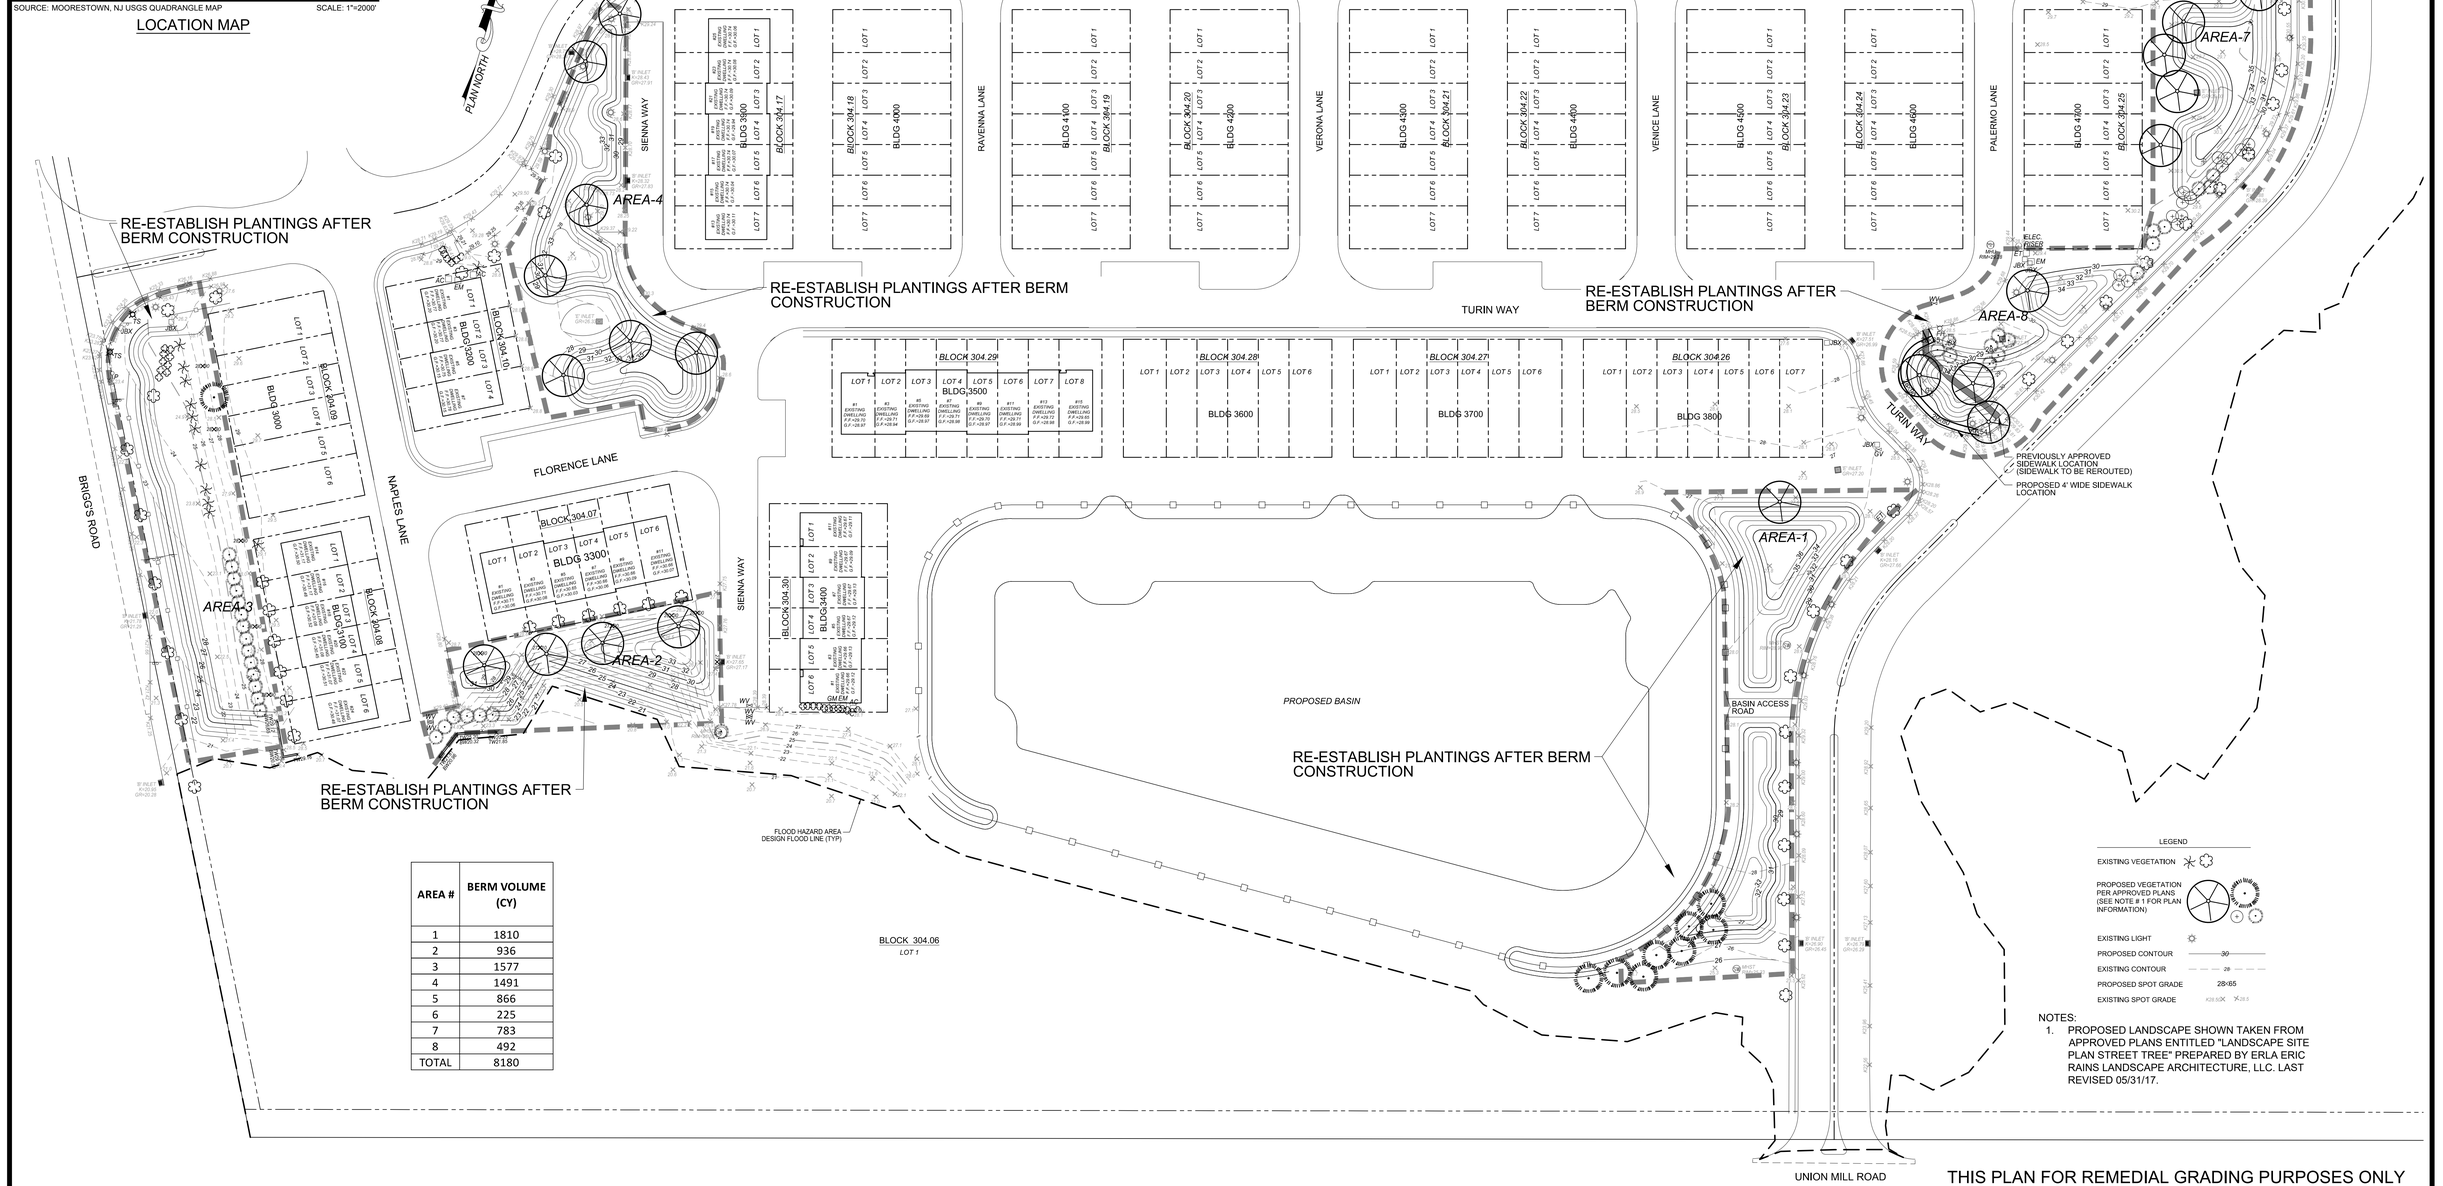EXISTING LIGHT

PROPOSED CONTOUR 30

EXISTING CONTOUR 28

PROPOSED SPOT GRADE 28×65

EXISTING SPOT GRADE X28.5

NOTES:

1. PROPOSED LANDSCAPE SHOWN TAKEN FROM APPROVED PLANS ENTITLED "LANDSCAPE SITE PLAN STREET TREE" PREPARED BY ERLA ERIC RAINS LANDSCAPE ARCHITECTURE, LLC. LAST REVISED 05/31/17.

THE CONTRACTOR AND/OR OWNER SHALL BE RESPONSIBLE FOR LOCATING ALL EXISTING STRUCTURES AND UTILITIES, WHICH HE DEEMS NECESSARY, BOTH ABOVE AND BELOW THE GROUND SURFACE BEFORE HEAVY EQUIPMENT ENTERS THE CONSTRUCTION SITE.

FINAL INQUIRIES TO "UNDERGROUND UTILITIES" (PHONE #: 1-800-272-1000) SHALL BE MADE BY THE CONTRACTOR AND/OR OWNER WITHIN SEVEN (7) DAYS OF ENTERING THE SITE. THE CONTRACTOR AND/OR OWNER SHALL COORDINATE AND VERIFY THE METHOD OF UTILITY LOCATION WITH THE APPROPRIATE UTILITY COMPANIES.

IN GENERAL, THE VERTICAL DESIGN OF PROPOSED GRAVITY UTILITIES, AS SHOWN, ARE INFLUENCED BY THE EXISTING GRAVITY UTILITIES ONLY, WHICH MAY NECESSITATE THE RELOCATIONS OF OTHER UTILITIES.

UTILITY LOCATIONS SHOWN ON THE PLANS ARE APPROXIMATE, AND BASED ON EXISTING INFORMATION RECEIVED FROM UTILITY COMPANIES.

40 20 0 40 80 120 160

GRAPHIC SCALE: 1"=40'

THIS PLAN FOR REMEDIAL GRADING PURPOSES ONLY

DESIGNED: RPH DRAWN: RPH CHECKED: MJC

DATE SIGNED:

REVISIONS

| NO. | DATE |
|---|---|
| | |

DRAFT

# REMEDIAL GRADING PLAN

## SIGNATURE PLACE

1243 EASTON ROAD SUITE 205
BLOCK 304.05 LOT 1 & BLOCK 304.06 LOT 1
MOUNT LAUREL
BURLINGTON COUNTY, NEW JERSEY

Taylor Wiseman & Taylor
ENGINEERS / SURVEYORS / SCIENTISTS
124 Gaither Drive, Suite 150, Mt Laurel, NJ 08054
TELEPHONE: (856) 235-7200 FAX: (856) 722-9250
www.taylorwiseman.com
NJ CERTIFICATE OF AUTHORIZATION NO. 24GA28032900

| SCALE: | DATE: | PROJECT NO: | SHEET: |
|---|---|---|---|
| 1"=40' | DECEMBER-8-2020 | 20-06486-RGP | 1 OF 1 |